NOTES THIS SHEET

1. PROVIDE RL DN. TO EXISTING STORM PIPE BELOW FLOOR.
2. PROVIDE BALL VALVE.
3. PROVIDE WASTE, INSTALLATION DURING DEMOLITION TO KEEP EXISTING SEWER FLOWING.
4. PROVIDE CAPS ON PIPE TO REMAIN BELOW FLOOR.
5. RELOCATE PIPE INTO WALL
6. RECONACET WH TO NEW WATER SUPPLY RM 106A

SAW CUT NOTE:

CONTRACTOR SHALL SAW CUT, REMOVE & PATCH CONCRETE FLOOR AS REQUIRED TO PERFORM WORK INDICATED. PATCH FLOOR TO MATCH ADJACENT EXISTING CONDITIONS. CONTRACTOR SHALL VERIFY PIPE INVERTS PRIOR TO SAW CUTTING.

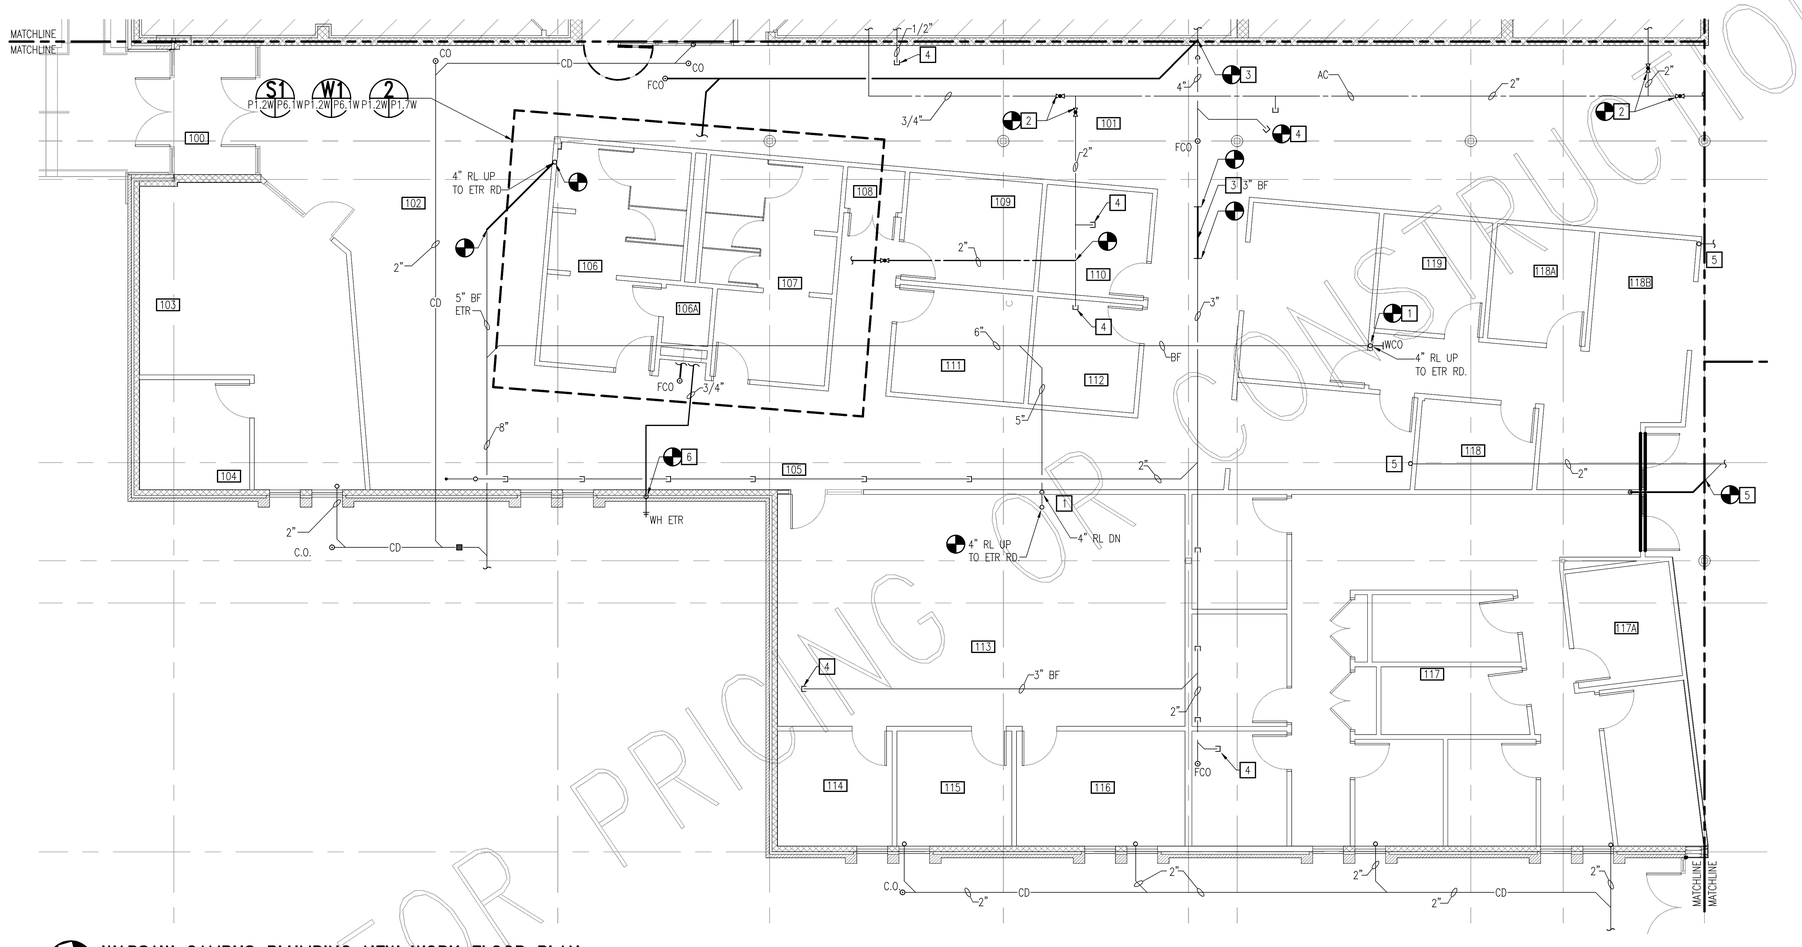

WARSAW CAMPUS PLUMBING NEW WORK FLOOR PLAN

SCALE: 3/16" = 1'-0"

SECTION 3 ROOM SCHEDULE

100	VESTIBULE
101	CORRIDOR
102	RECEPTION
103	ADMISSIONS
104	OFFICE
105	CORRIDOR
106	MENS
106A	JANITOR
107	WOMENS
108	CLOSET
109	OFFICE
110	OFFICE
111	OFFICE
112	OFFICE
113	OPEN OFFICE
114	OFFICE
115	OFFICE
116	OFFICE
117	OPEN OFFICE
117A	HUDDLE
118	OPEN OFFICE
118A	OFFICE
118B	OFFICE
119	CASHIER

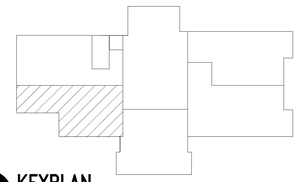

KEYPLAN

NO SCALE

GRAPHIC SCALES

3/16" = 1'-0" 0' 5' 10' 20'

NOT FOR PRICING OR CONSTRUCTION

nbj ARCHITECTURE
A Professional Limited Company
GROVE PARK SQUARE
11537-B NUCKOLS ROAD
Richmond, Virginia 23059
(804) 273-9811 fax: (804) 273-9843

RAPPAHANNOCK COMMUNITY COLLEGE
CAMPUS RENOVATIONS
WARSAW + GLENNS, VIRGINIA
PC: 260-17712

WARSAW CAMPUS PLUMBING
NEW WORK FLOOR PLAN

Date: JANUARY 13, 2010

REVISIONS

NO.	DATE

Pace COLLABORATIVE
MECHANICAL ELECTRICAL ENGINEERS
VIRGINIA BEACH, VA • 757-490-7220

COMMONWEALTH OF VIRGINIA
JOHN M. NEWELL
Lic. No. 033329
01.13.10
PROFESSIONAL ENGINEER

Sheet
P1.2W

File Number
9004